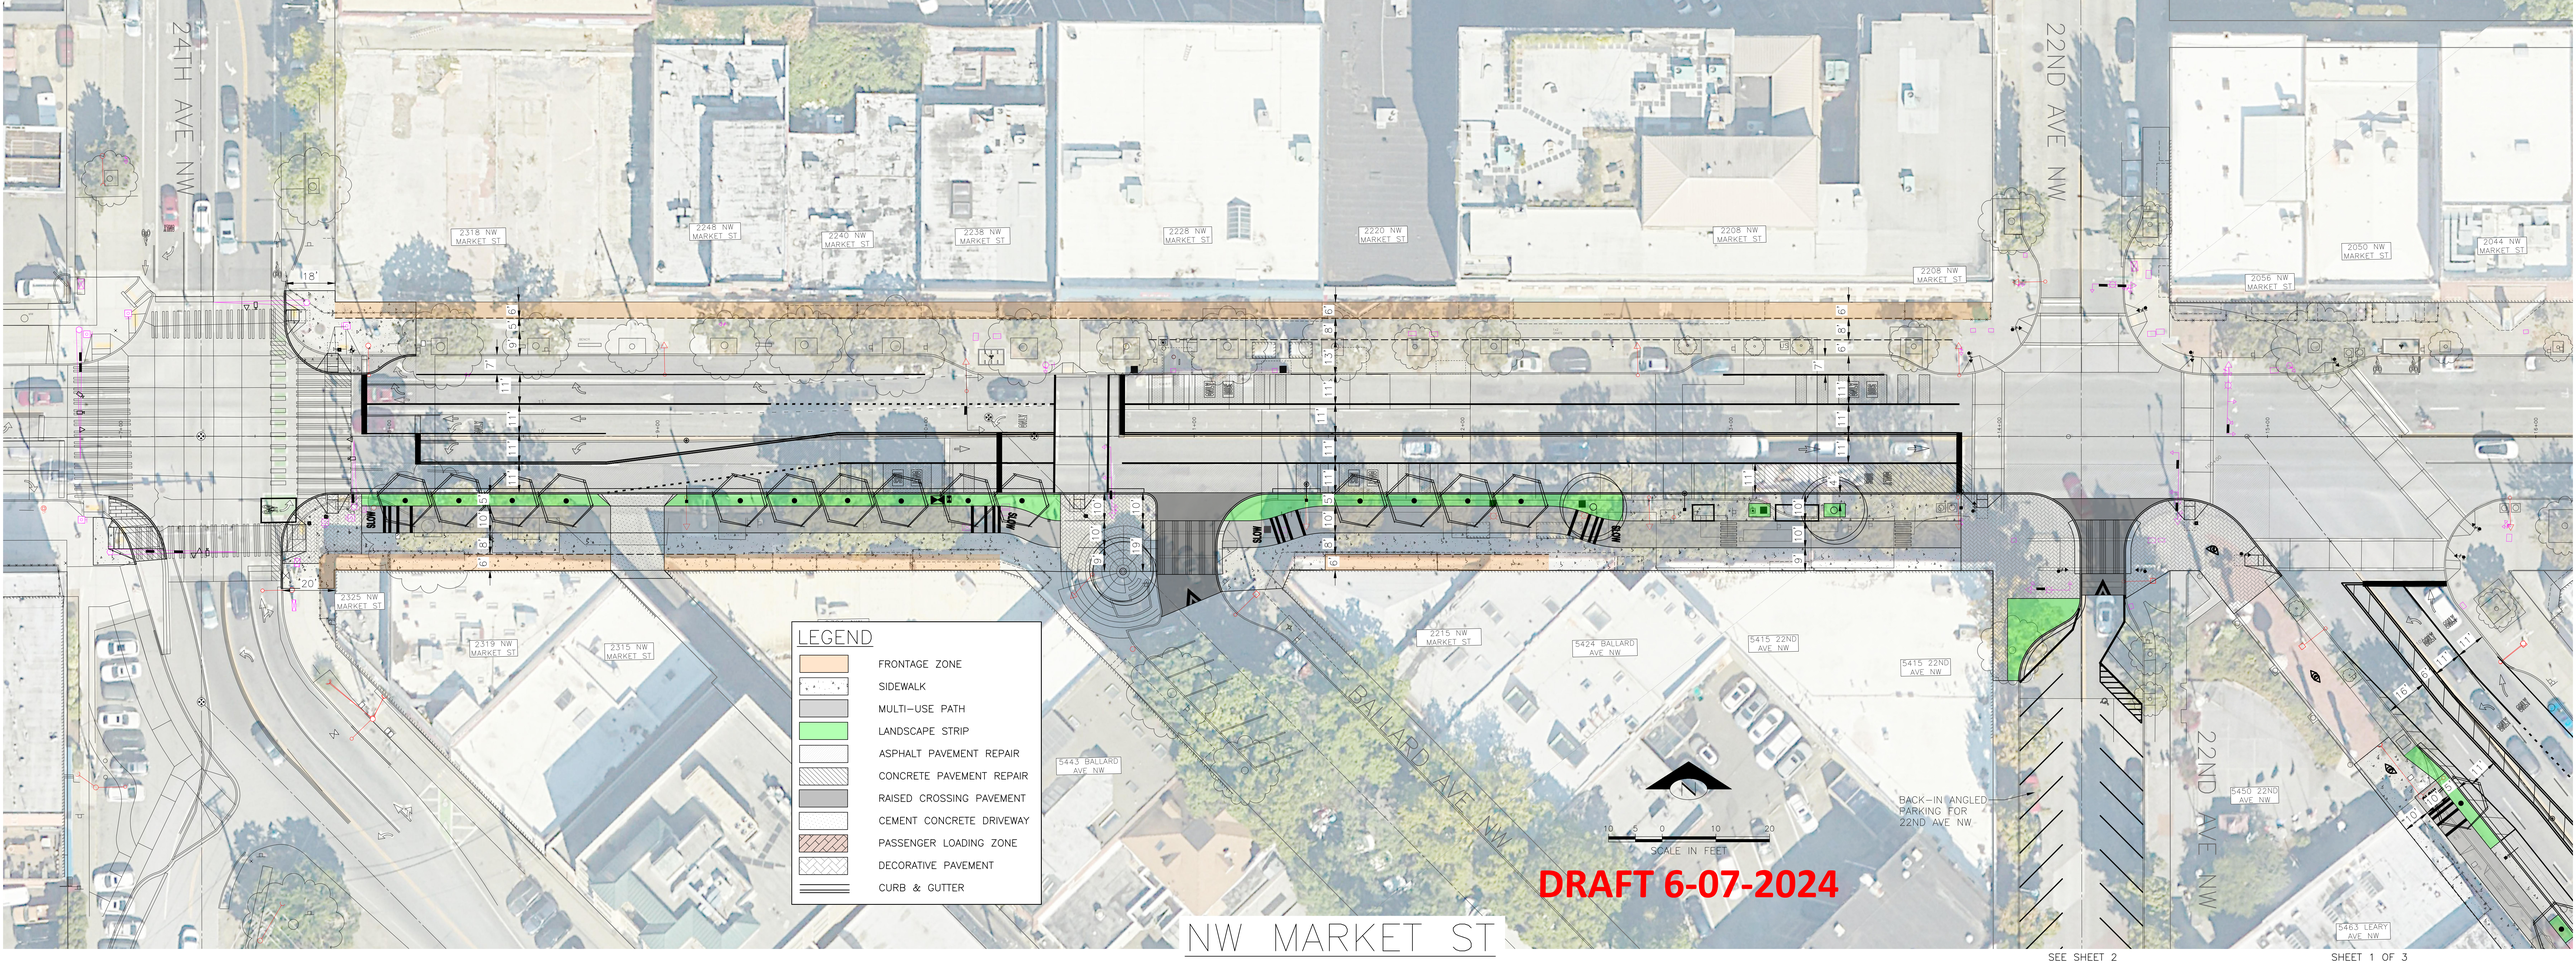
24TH AVE NW
22ND AVE NW
NW MARKET ST
BALLARD AVE NW
2318 NW MARKET ST
2248 NW MARKET ST
2240 NW MARKET ST
2238 NW MARKET ST
2228 NW MARKET ST
2220 NW MARKET ST
2208 NW MARKET ST
2050 NW MARKET ST
2044 NW MARKET ST
2056 NW MARKET ST
2325 NW MARKET ST
2319 NW MARKET ST
2315 NW MARKET ST
2215 NW MARKET ST
5424 BALLARD AVE NW
5415 22ND AVE NW
5443 BALLARD AVE NW
5450 22ND AVE NW
5463 LEARY AVE NW
BACK-IN ANGLED PARKING FOR 22ND AVE NW
SCALE IN FEET
10 5 0 10 20
LEGEND
FRONTAGE ZONE
SIDEWALK
MULTI-USE PATH
LANDSCAPE STRIP
ASPHALT PAVEMENT REPAIR
CONCRETE PAVEMENT REPAIR
RAISED CROSSING PAVEMENT
CEMENT CONCRETE DRIVEWAY
PASSENGER LOADING ZONE
DECORATIVE PAVEMENT
CURB & GUTTER
DRAFT 6-07-2024

SEE SHEET 2

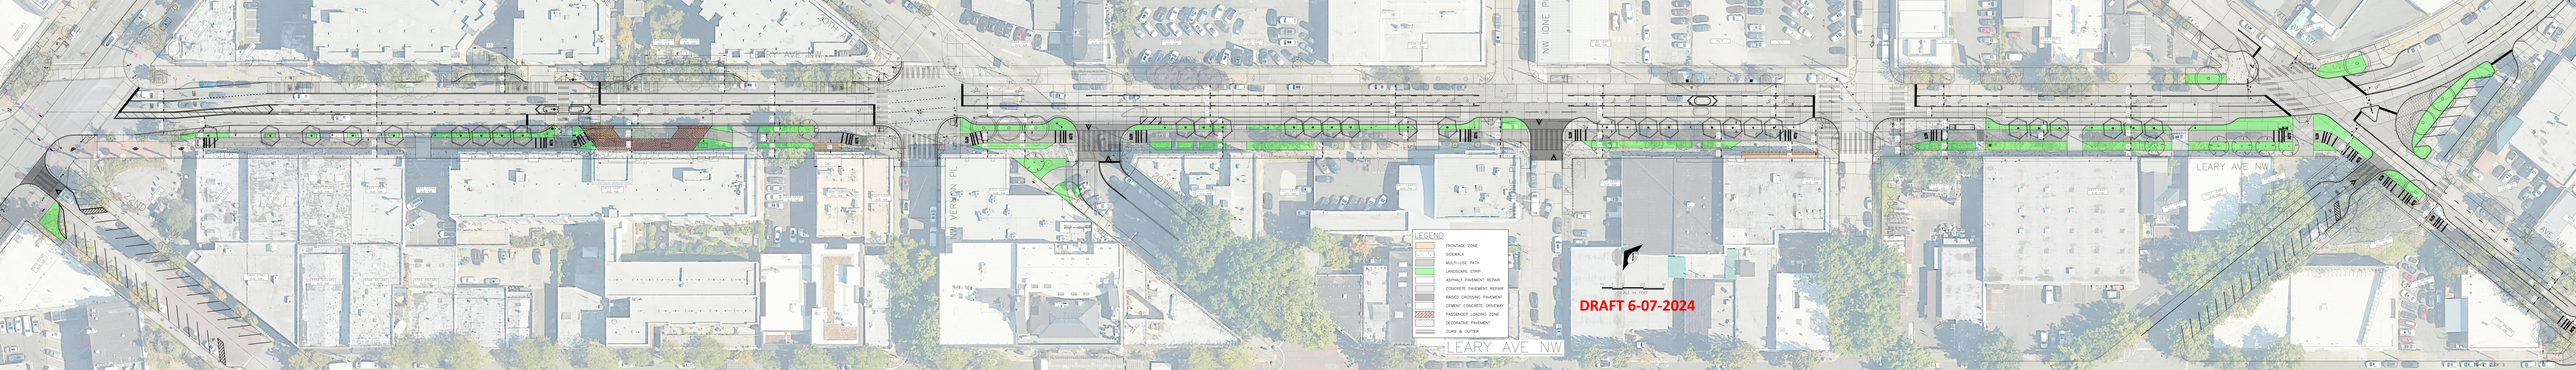
LEGEND
FRONTAGE ZONE
SIDEWALK
MULTI-USE PATH
LANDSCAPE STRIP
ASPHALT PAVEMENT REPAIR
CONCRETE PAVEMENT REPAIR
RAISED CROSSING PAVEMENT
CDMDC CONCRETE DRIVEWAY
PASSENGER LOADING ZONE
DECORATIVE PAVEMENT
CURB & GUTTER
LEARY AVE. NW
LEARY AVE. NW
DRAFT 6-07-2024

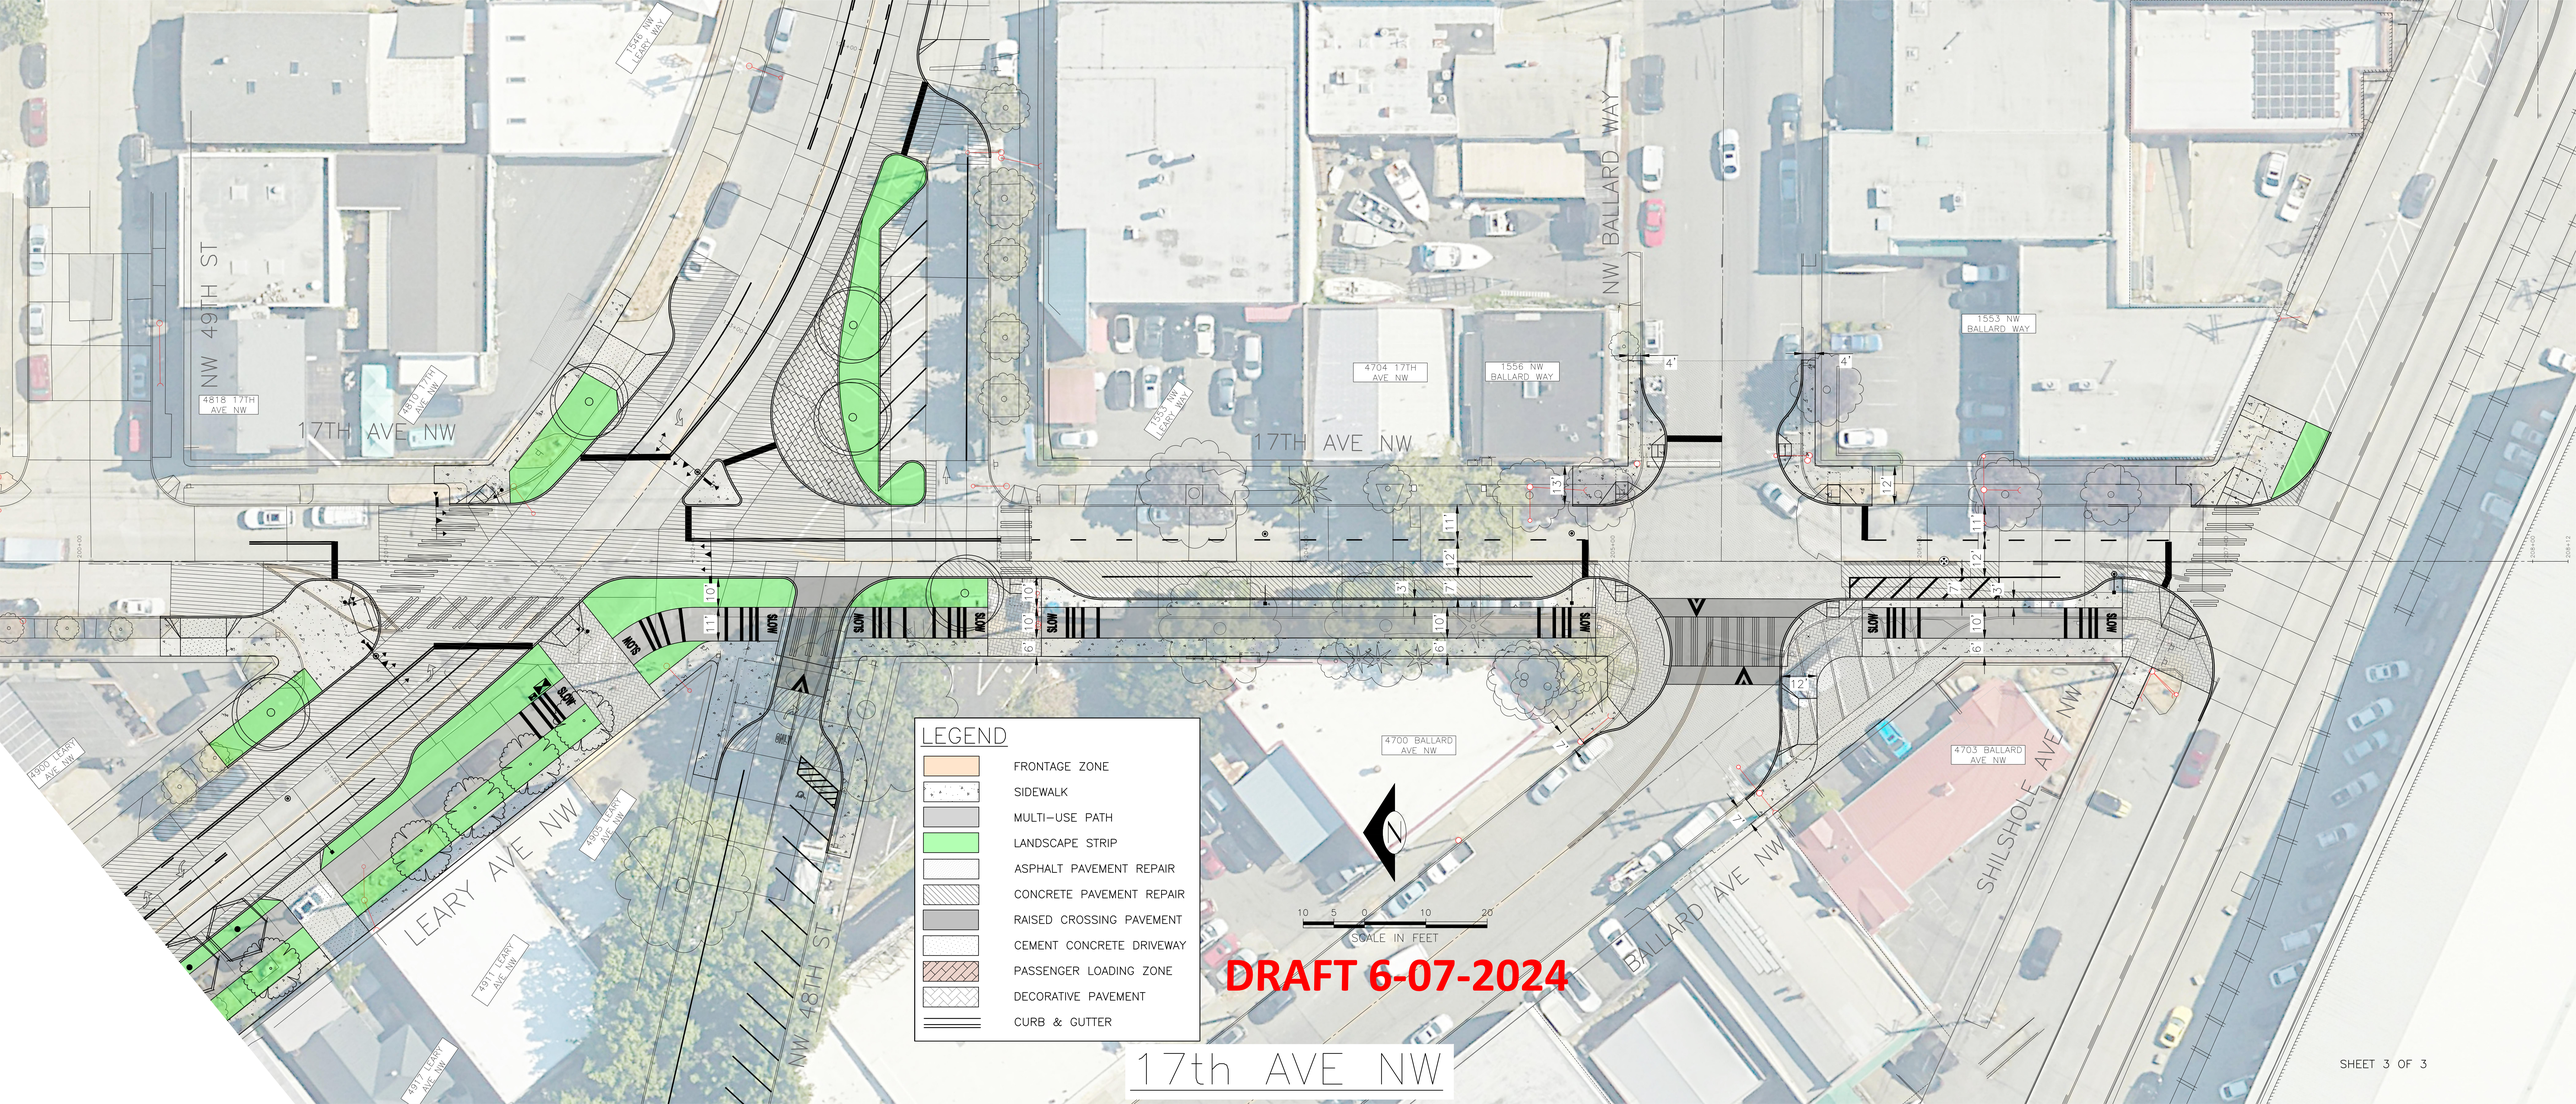
LEGEND
FRONTAGE ZONE
SIDEWALK
MULTI-USE PATH
LANDSCAPE STRIP
ASPHALT PAVEMENT REPAIR
CONCRETE PAVEMENT REPAIR
RAISED CROSSING PAVEMENT
CEMENT CONCRETE DRIVEWAY
PASSENGER LOADING ZONE
DECORATIVE PAVEMENT
CURB & GUTTER
SCALE IN FEET
DRAFT 6-07-2024
17th AVE NW
NW 49TH ST
17TH AVE NW
NW BALLARD WAY
LEARY AVE NW
NW 48TH ST
BALLARD AVE NW
SHILSHOLE AVE NW
4818 17TH AVE NW
4810 17TH AVE NW
4704 17TH AVE NW
1556 NW BALLARD WAY
1553 NW BALLARD WAY
4700 BALLARD AVE NW
4703 BALLARD AVE NW
4800 LEARY AVE NW
4811 LEARY AVE NW